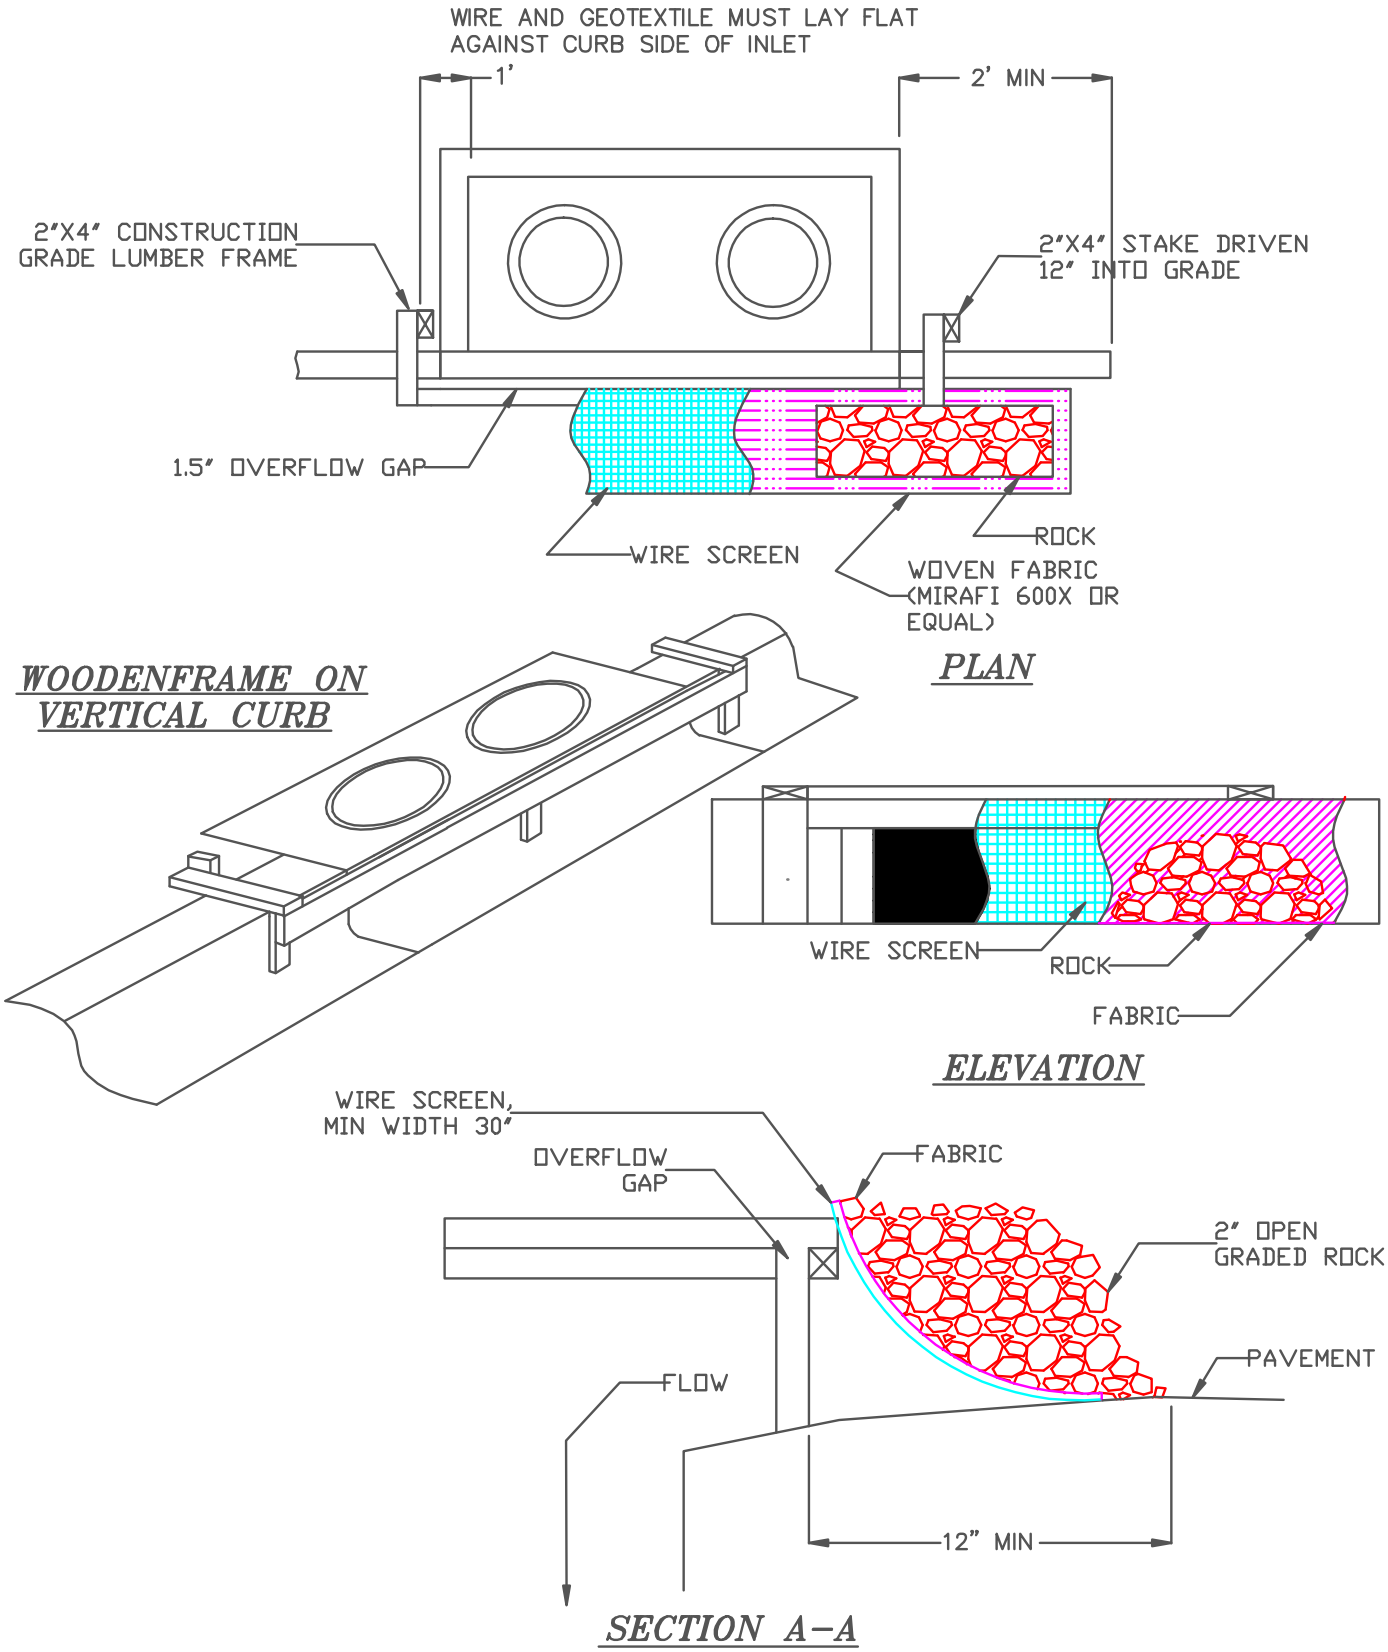

Modified from Chesterfield, Missouri Mo del BMPs for Land Disturbance

NTS

City of Springfield, Missouri

Department of Public Works
Storm Water Services Division

CURB AND GUTTER INLET PROTECTION-GRAVEL AND WIRE MESH

Figure: SC-8.3
Issued: 10-01-2008
Revised: