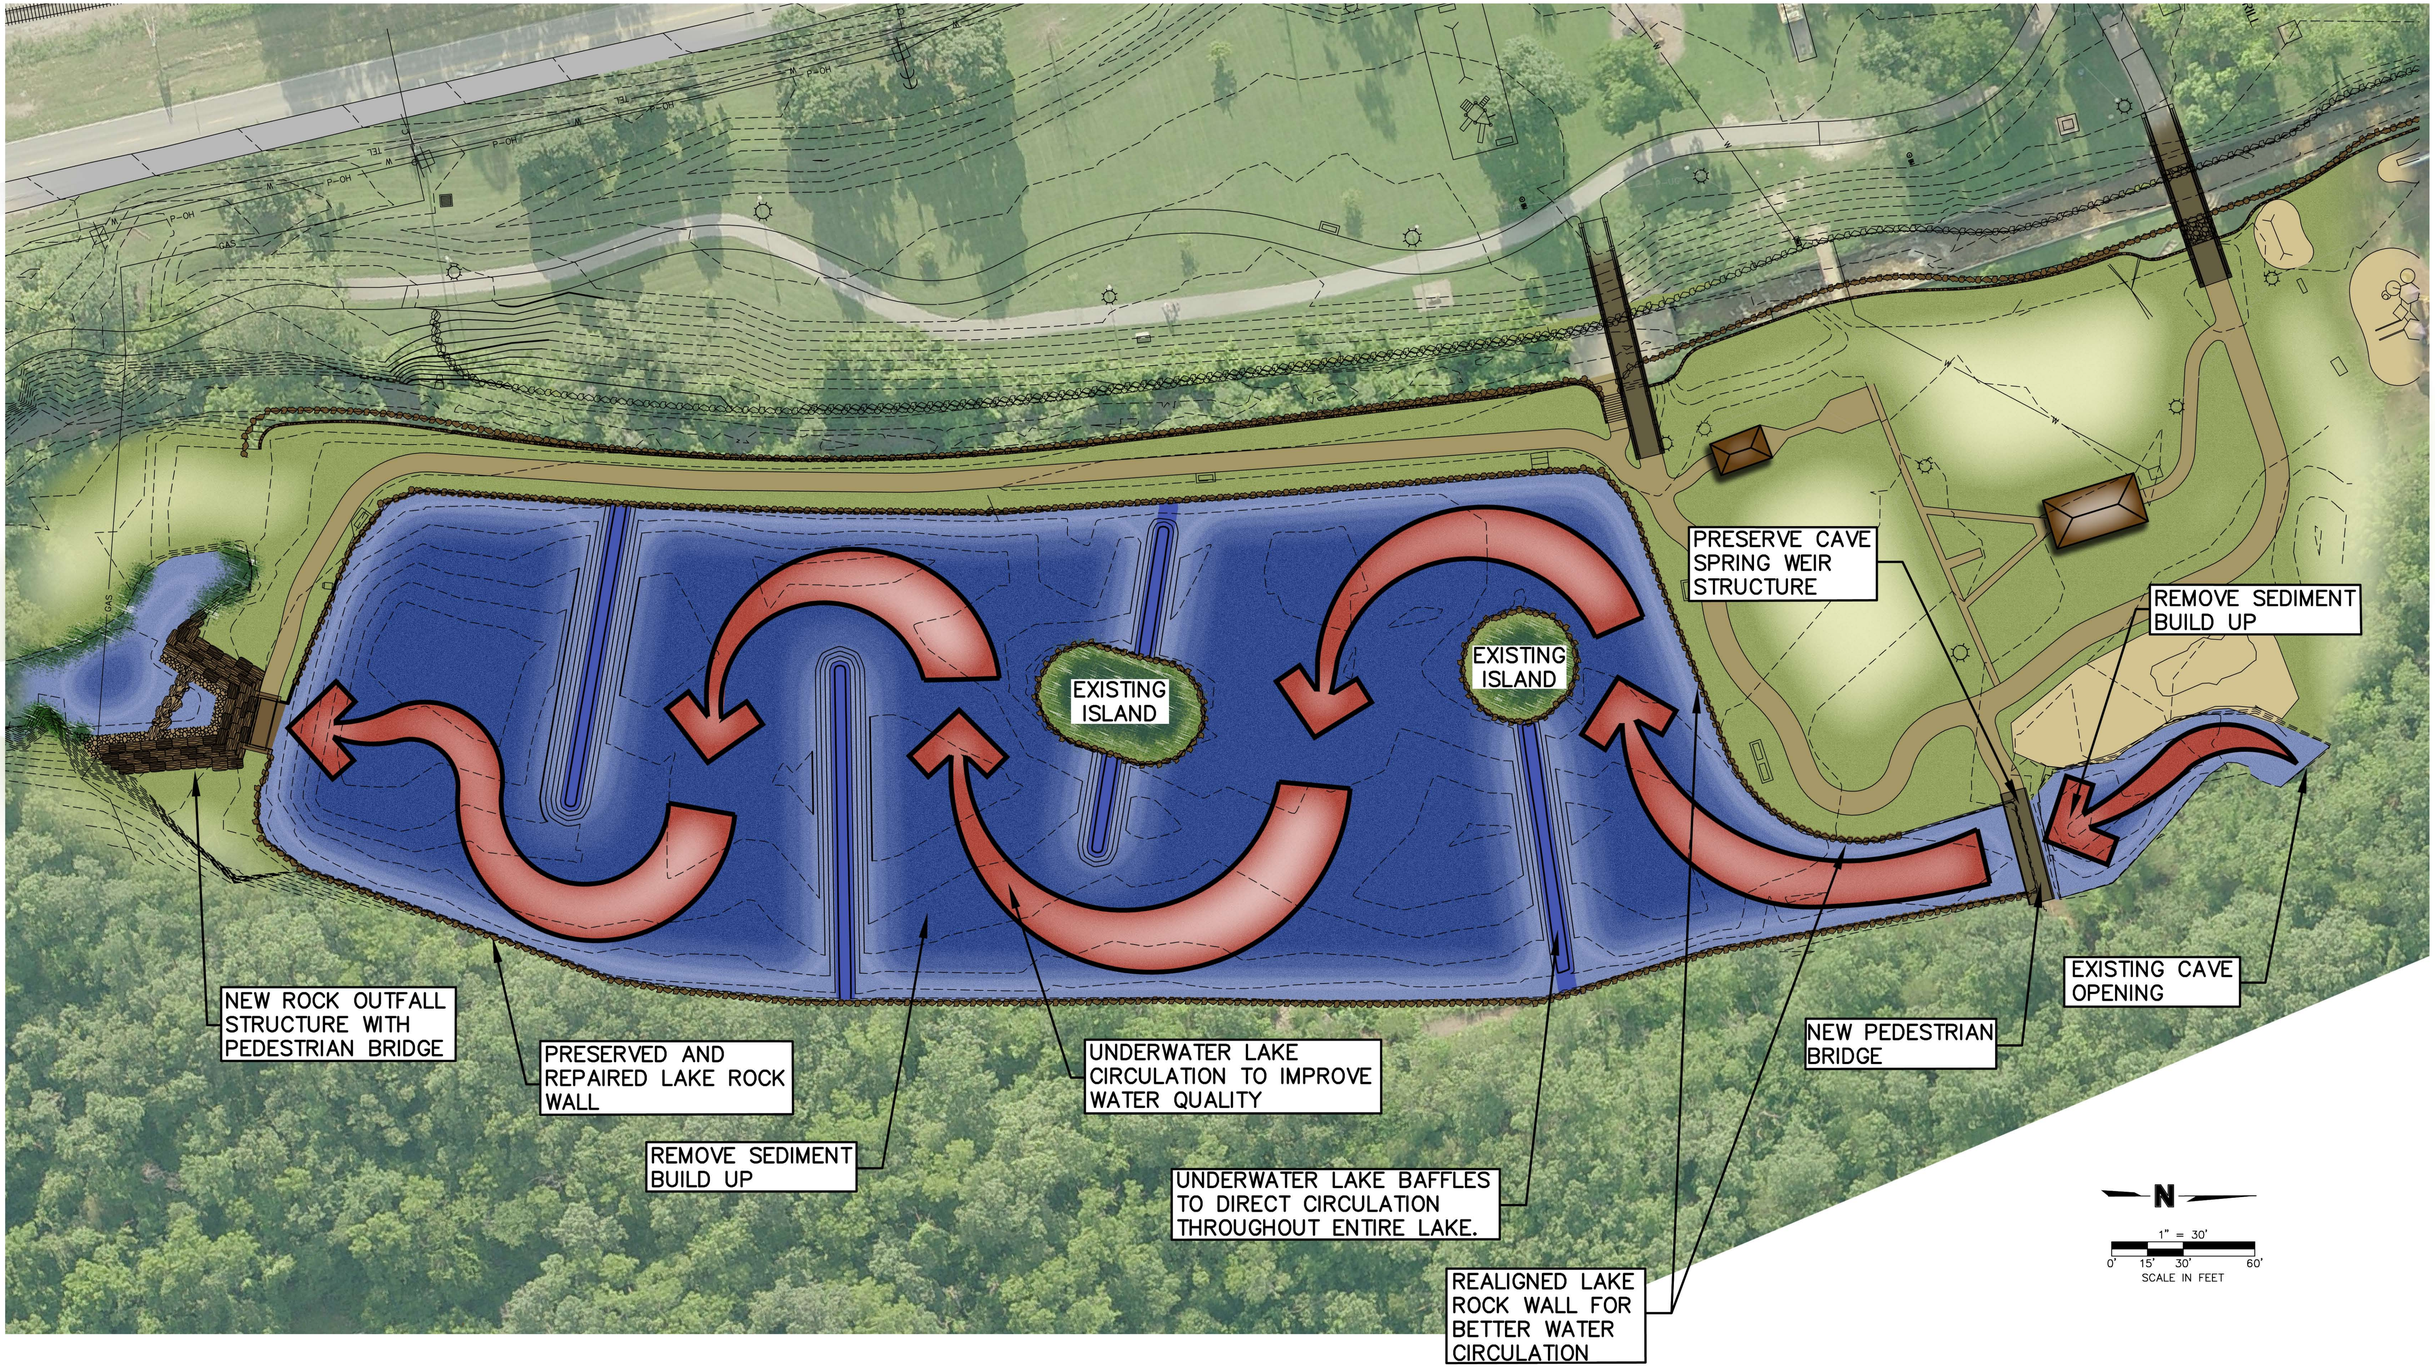

Lake Conceptual Plan

Sequiota Park - Springfield Missouri

OLSSON ASSOCIATES